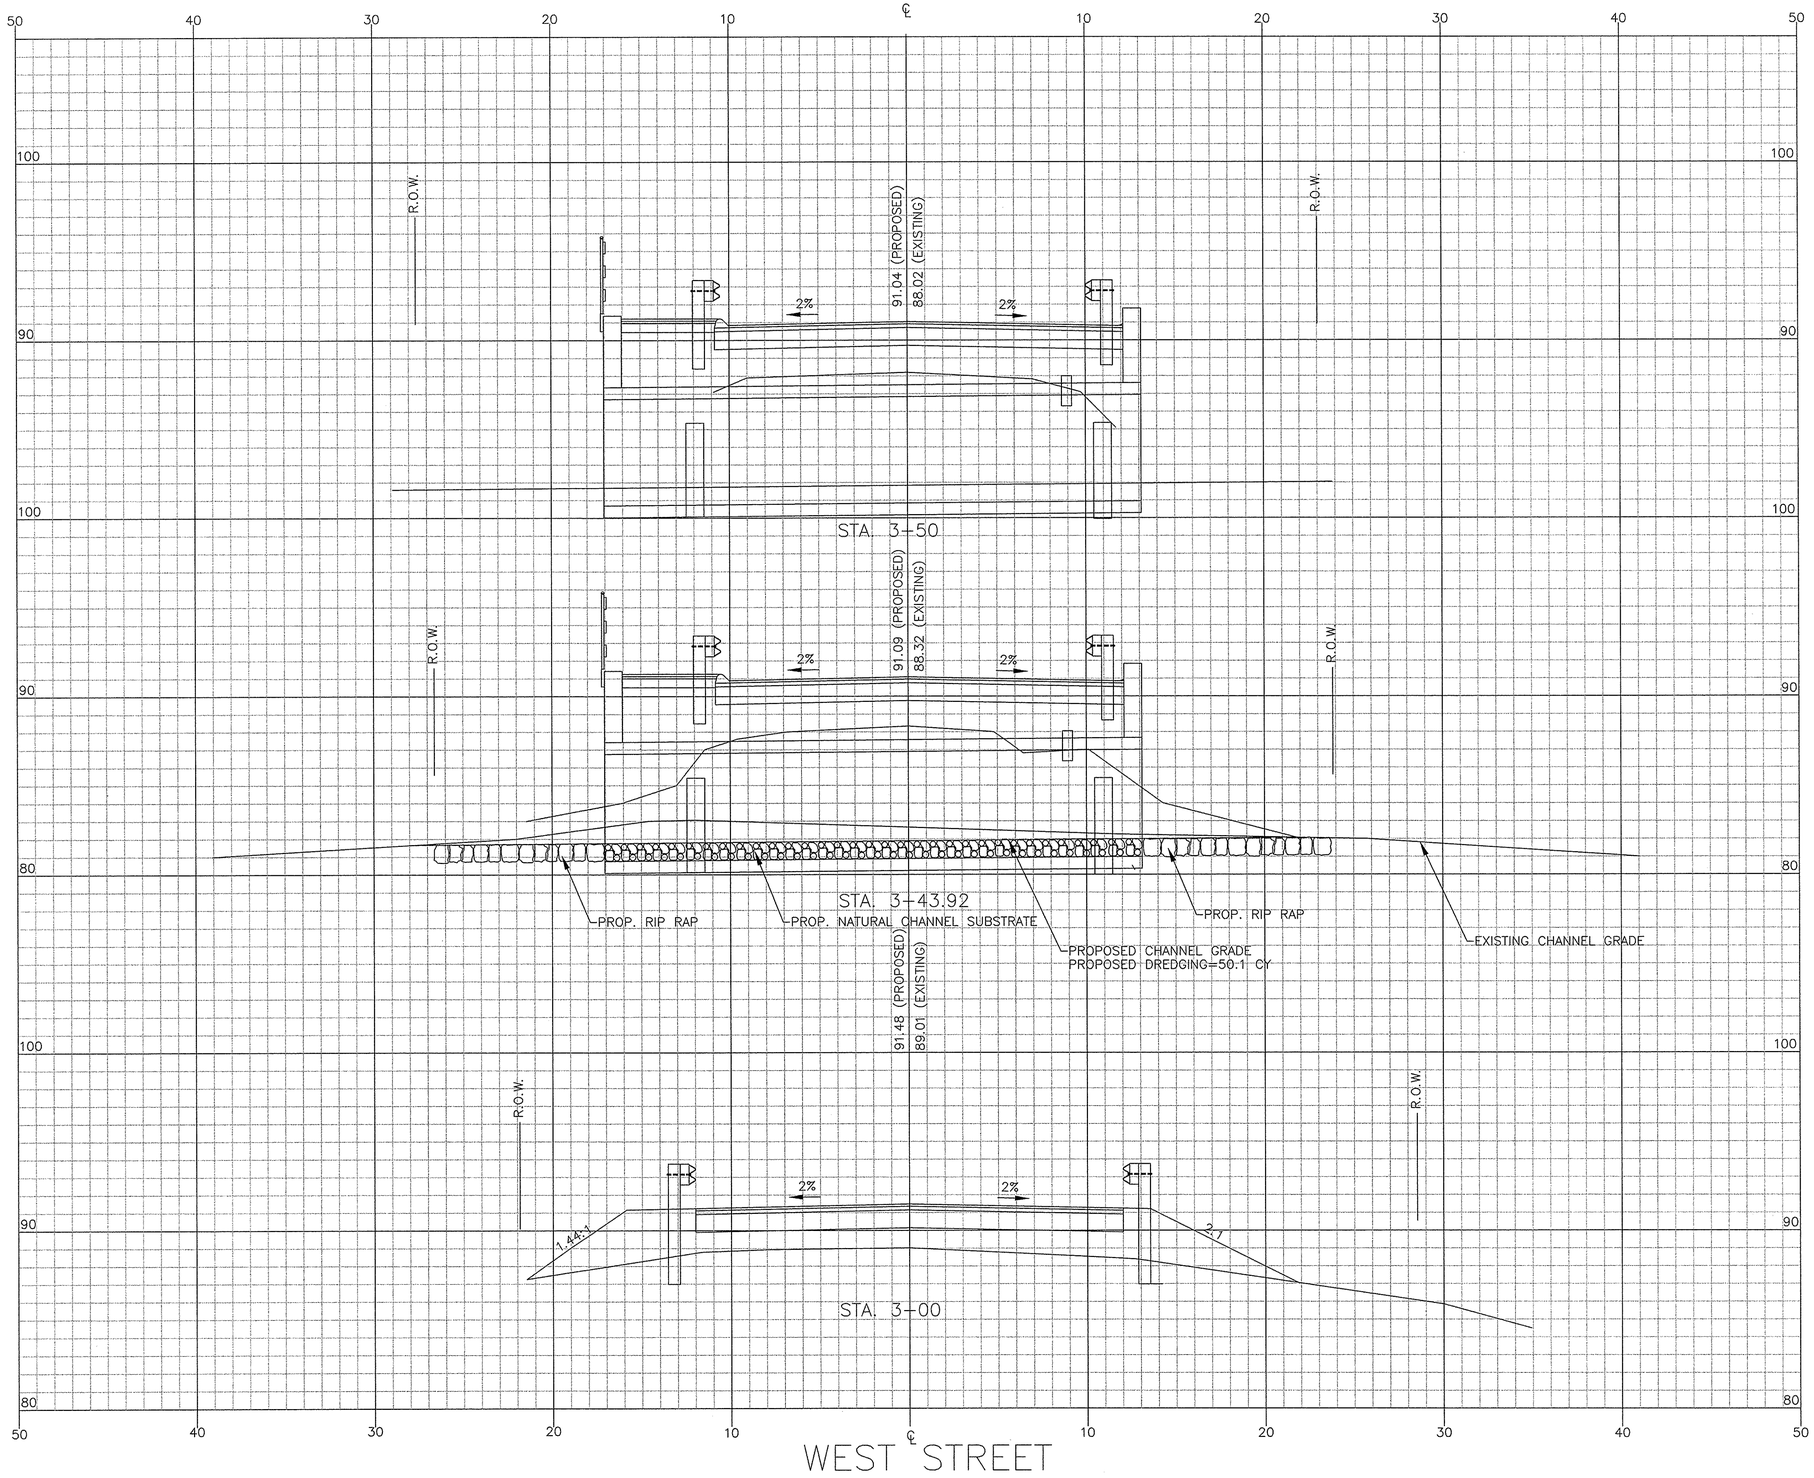

DRW: EA	DSG: AAS	CHK: DJC

REV.	DESCRIPTION	DATE
1	REV. LEFT SIDE SLOPE AT STA. 3+00	11/26/2012

CIVIL:

WEST STREET
CROSS SECTIONS
STA. 3+00 TO STA. 3+50

CULVERT AND ROADWAY UPGRADE AT WEST STREET OVER THE PARKER RIVER
MASSACHUSETTS EMERGENCY MANAGEMENT AGENCY
HAZARD MITIGATION GRANT PROGRAM
HMGP-1813-19
Prepared For
TOWN OF GEORGETOWN
GEORGETOWN, MASSACHUSETTS

COUGHLIN ENVIRONMENTAL SERVICES, LLC
CONSULTING ENGINEERS AND PLANNERS
62 Montvale Avenue
Stoneham, MA 02180-3637
Phone: (781) 832-1002
Fax: (781) 438-9654
Email: mail@coughlinenvironmental.com

DATE: JUNE 2012
Q:\Projects\2510-10 West HMGP Georgetown\CAD\base.dwg
CES NO.: 2510-01 | SCALE: 1" = 4'

SHEET 12 OF 18

© 2012 COUGHLIN ENVIRONMENTAL SERVICES, LLC

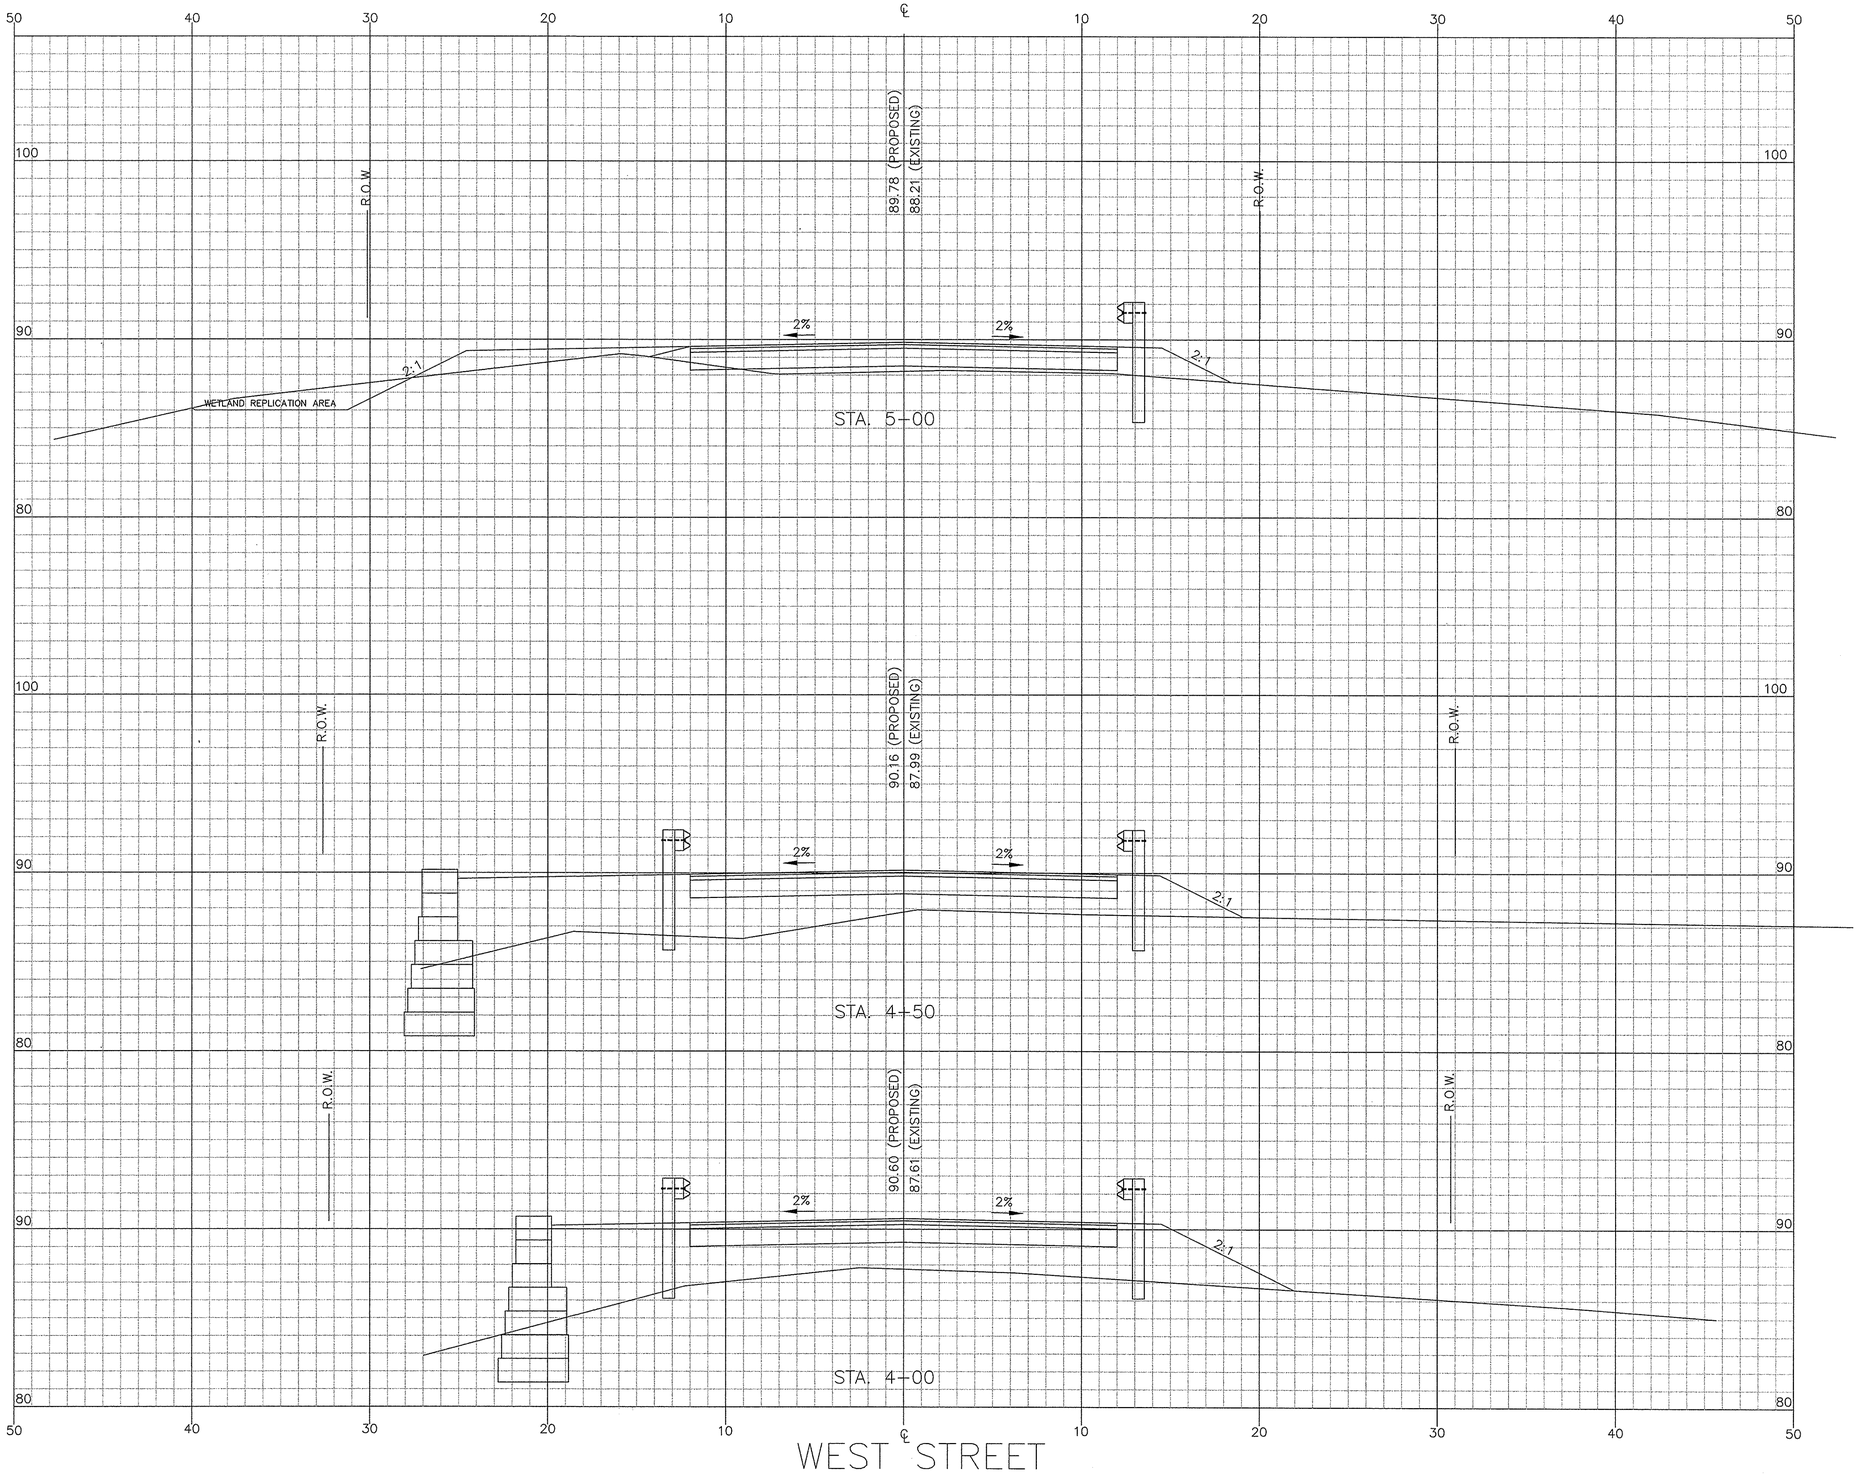

© 2012 COUGHLIN ENVIRONMENTAL SERVICES, LLC

CIVIL:

DRW: EA | DSG: AAS | CHK: DJC

REV.	DESCRIPTION	DATE

WEST STREET
CROSS SECTIONS
STA. 4+00 TO STA. 5+00

CULVERT AND ROADWAY UPGRADE AT WEST STREET OVER THE PARKER RIVER
MASSACHUSETTS EMERGENCY MANAGEMENT AGENCY
HAZARD MITIGATION GRANT PROGRAM
HMGP-1813-19
Prepared For
TOWN OF GEORGETOWN
GEORGETOWN, MASSACHUSETTS

COUGHLIN ENVIRONMENTAL SERVICES, LLC
CONSULTING ENGINEERS AND PLANNERS
62 Montvale Avenue
Stoneham, MA 02180-3637
Phone: (781) 832-1002
Fax: (781) 438-9654
Email: mail@coughlinenvironmental.com

DATE: JUNE 2012
Q:\Projects\2510-10 West HMGP Georgetown\CAD\base.dwg
CES NO.: 2510-01 | SCALE: 1" = 4'

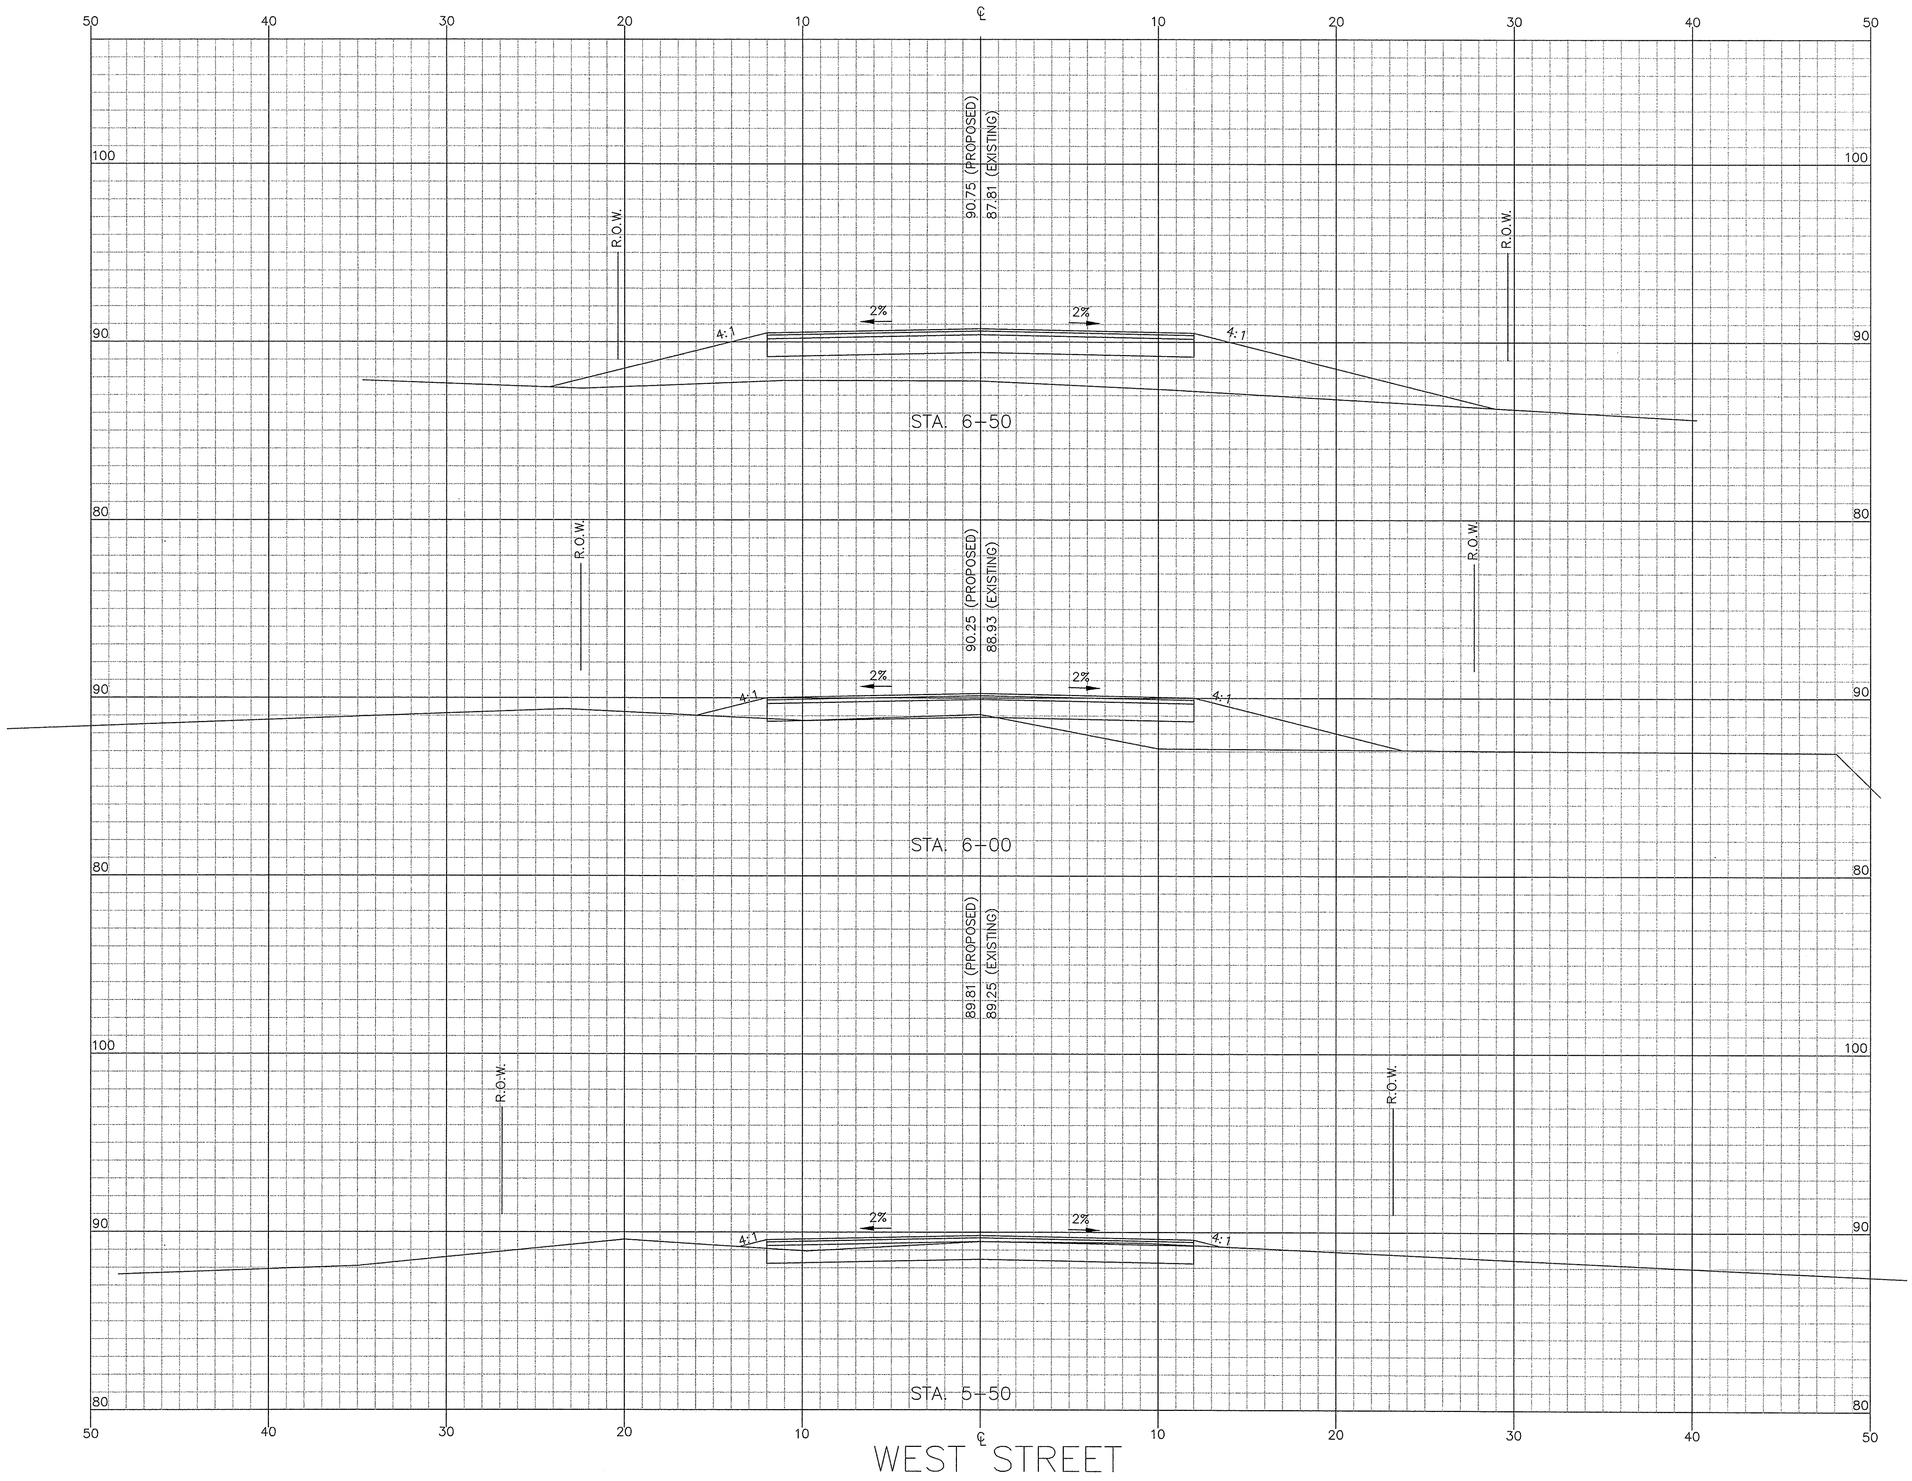

REV.	DESCRIPTION	DATE
DRW: EA	DSG: AAS	CHK: DJC

CIVIL:

DANIEL J. COUGHLIN
CIVIL
No. 33339
REGISTERED PROFESSIONAL ENGINEER
COMMONWEALTH OF MASSACHUSETTS

WEST STREET
CROSS SECTIONS
STA. 5+50 TO STA. 6+50

CULVERT AND ROADWAY UPGRADE AT WEST STREET OVER THE PARKER RIVER
MASSACHUSETTS EMERGENCY MANAGEMENT AGENCY
HAZARD MITIGATION GRANT PROGRAM
HMGP-1813-19
Prepared For
TOWN OF GEORGETOWN
GEORGETOWN, MASSACHUSETTS

COUGHLIN ENVIRONMENTAL SERVICES, LLC
CONSULTING ENGINEERS AND PLANNERS
62 Montvale Avenue
Stoneham, MA 02180-3637
Phone: (781) 832-1002
Fax: (781) 438-9654
Email: mail@coughlinenvironmental.com

DATE: JUNE 2012
Q:\Projects\2510-10 West HMGP Georgetown\CAD\base.dwg
CES NO.: 2510-01 | SCALE: 1" = 4'

© 2012 COUGHLIN ENVIRONMENTAL SERVICES, LLC

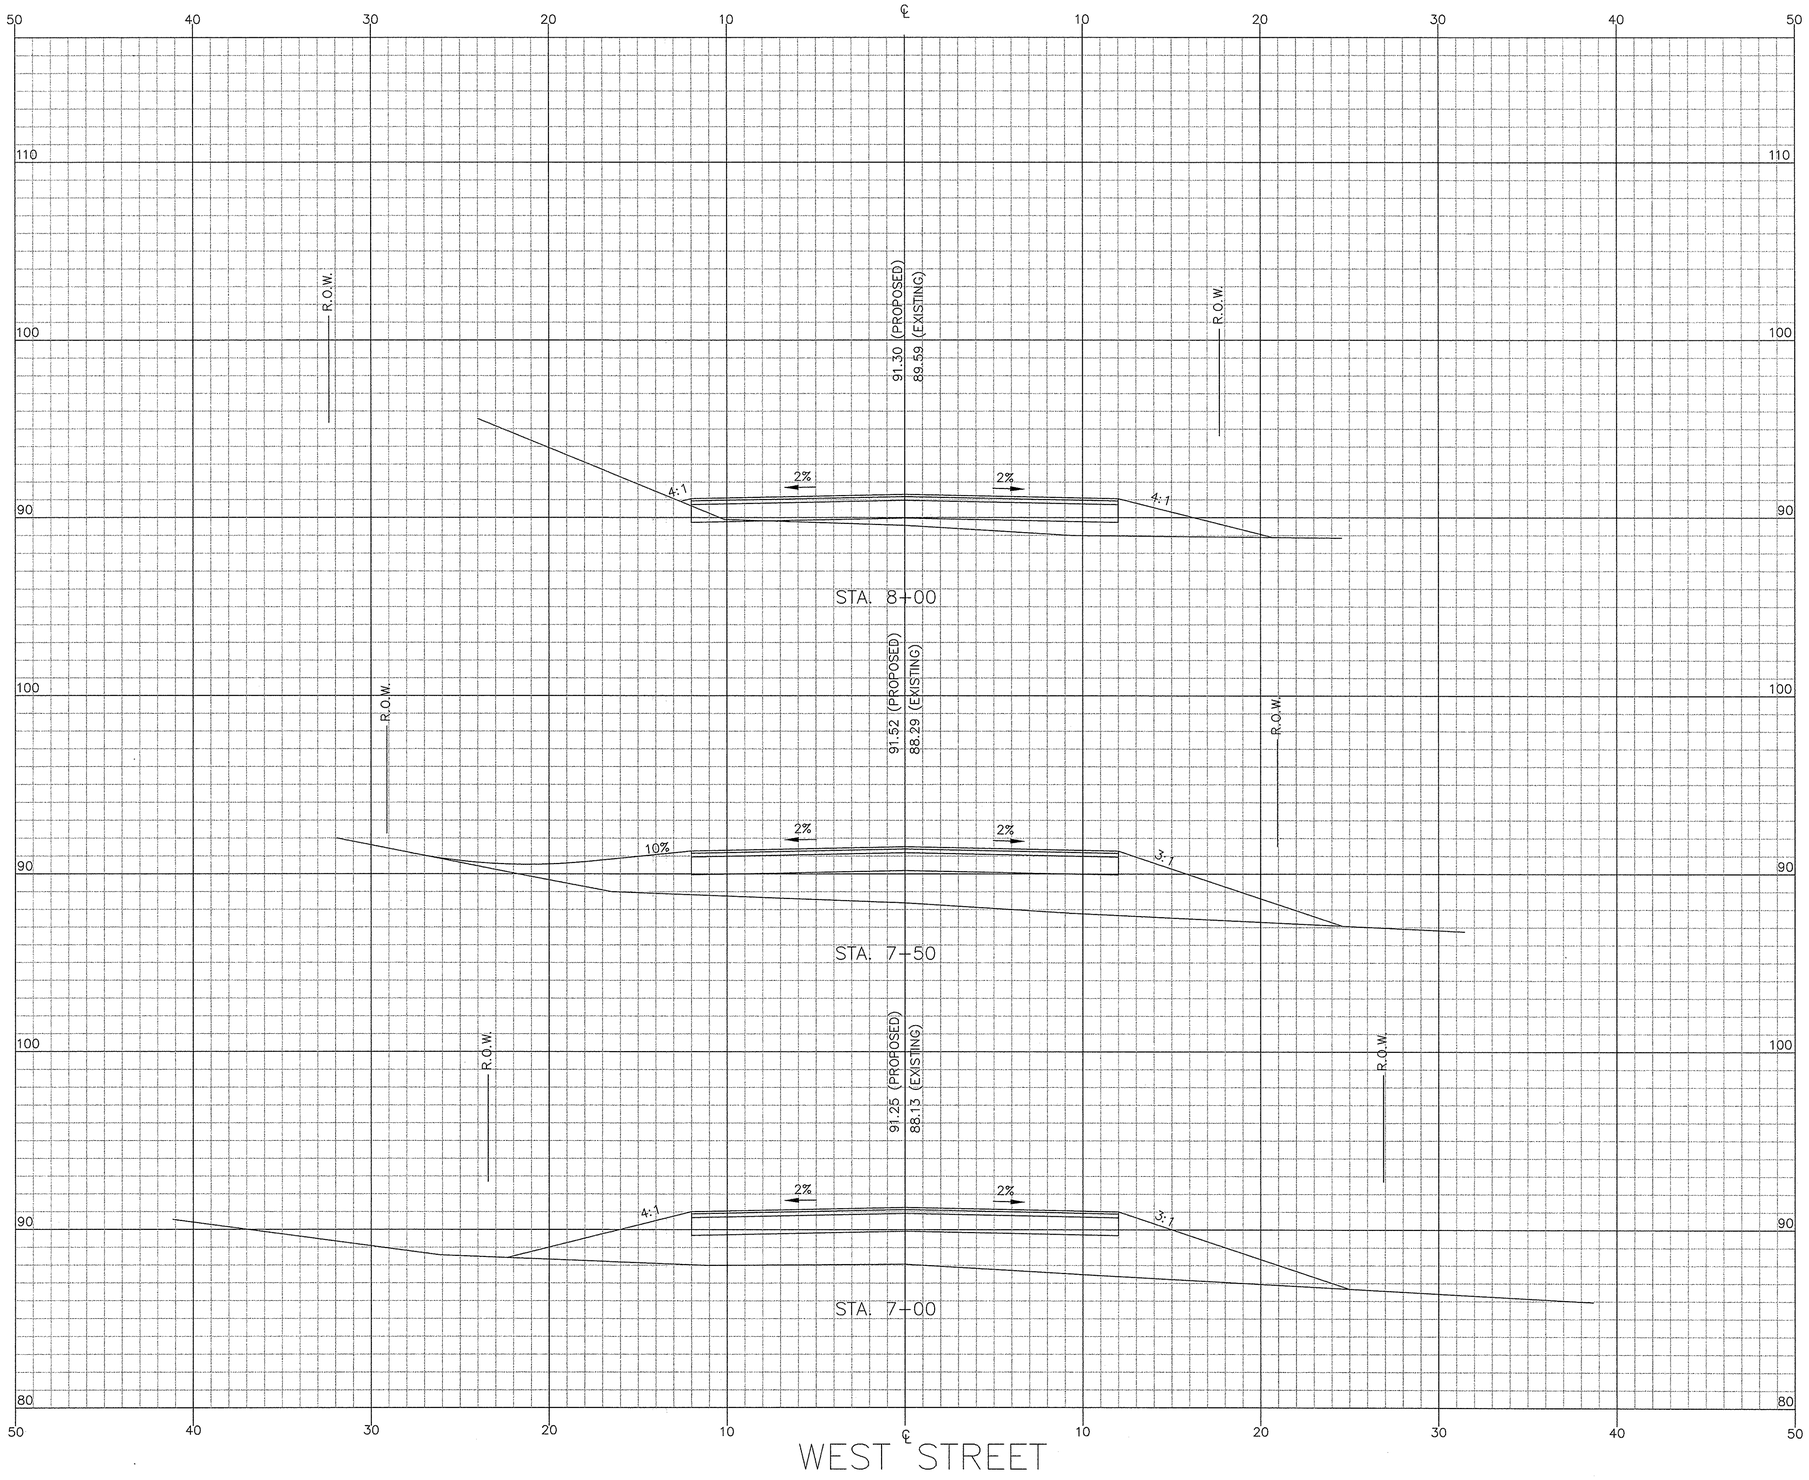

REV.	DESCRIPTION	DATE

DRW: EA | DSG: AAS | CHK: DJC

CIVIL:

WEST STREET
CROSS SECTIONS
STA. 7+00 TO STA. 8+00

CULVERT AND ROADWAY UPGRADE AT WEST STREET OVER THE PARKER RIVER
MASSACHUSETTS EMERGENCY MANAGEMENT AGENCY
HAZARD MITIGATION GRANT PROGRAM
HMGP-1813-19
Prepared For
TOWN OF GEORGETOWN
GEORGETOWN, MASSACHUSETTS

COUGHLIN ENVIRONMENTAL SERVICES, LLC
CONSULTING ENGINEERS AND PLANNERS
62 Montvale Avenue
Stoneham, MA 02180-3637
Phone: (781) 832-1002
Fax: (781) 438-9654
Email: mail@coughlinenvironmental.com

DATE: JUNE 2012
Q:\Projects\2510-10 West HMGP Georgetown\CAD\base.dwg
CES NO.: 2510-01 | SCALE: 1" = 4'

© 2012 COUGHLIN ENVIRONMENTAL SERVICES, LLC

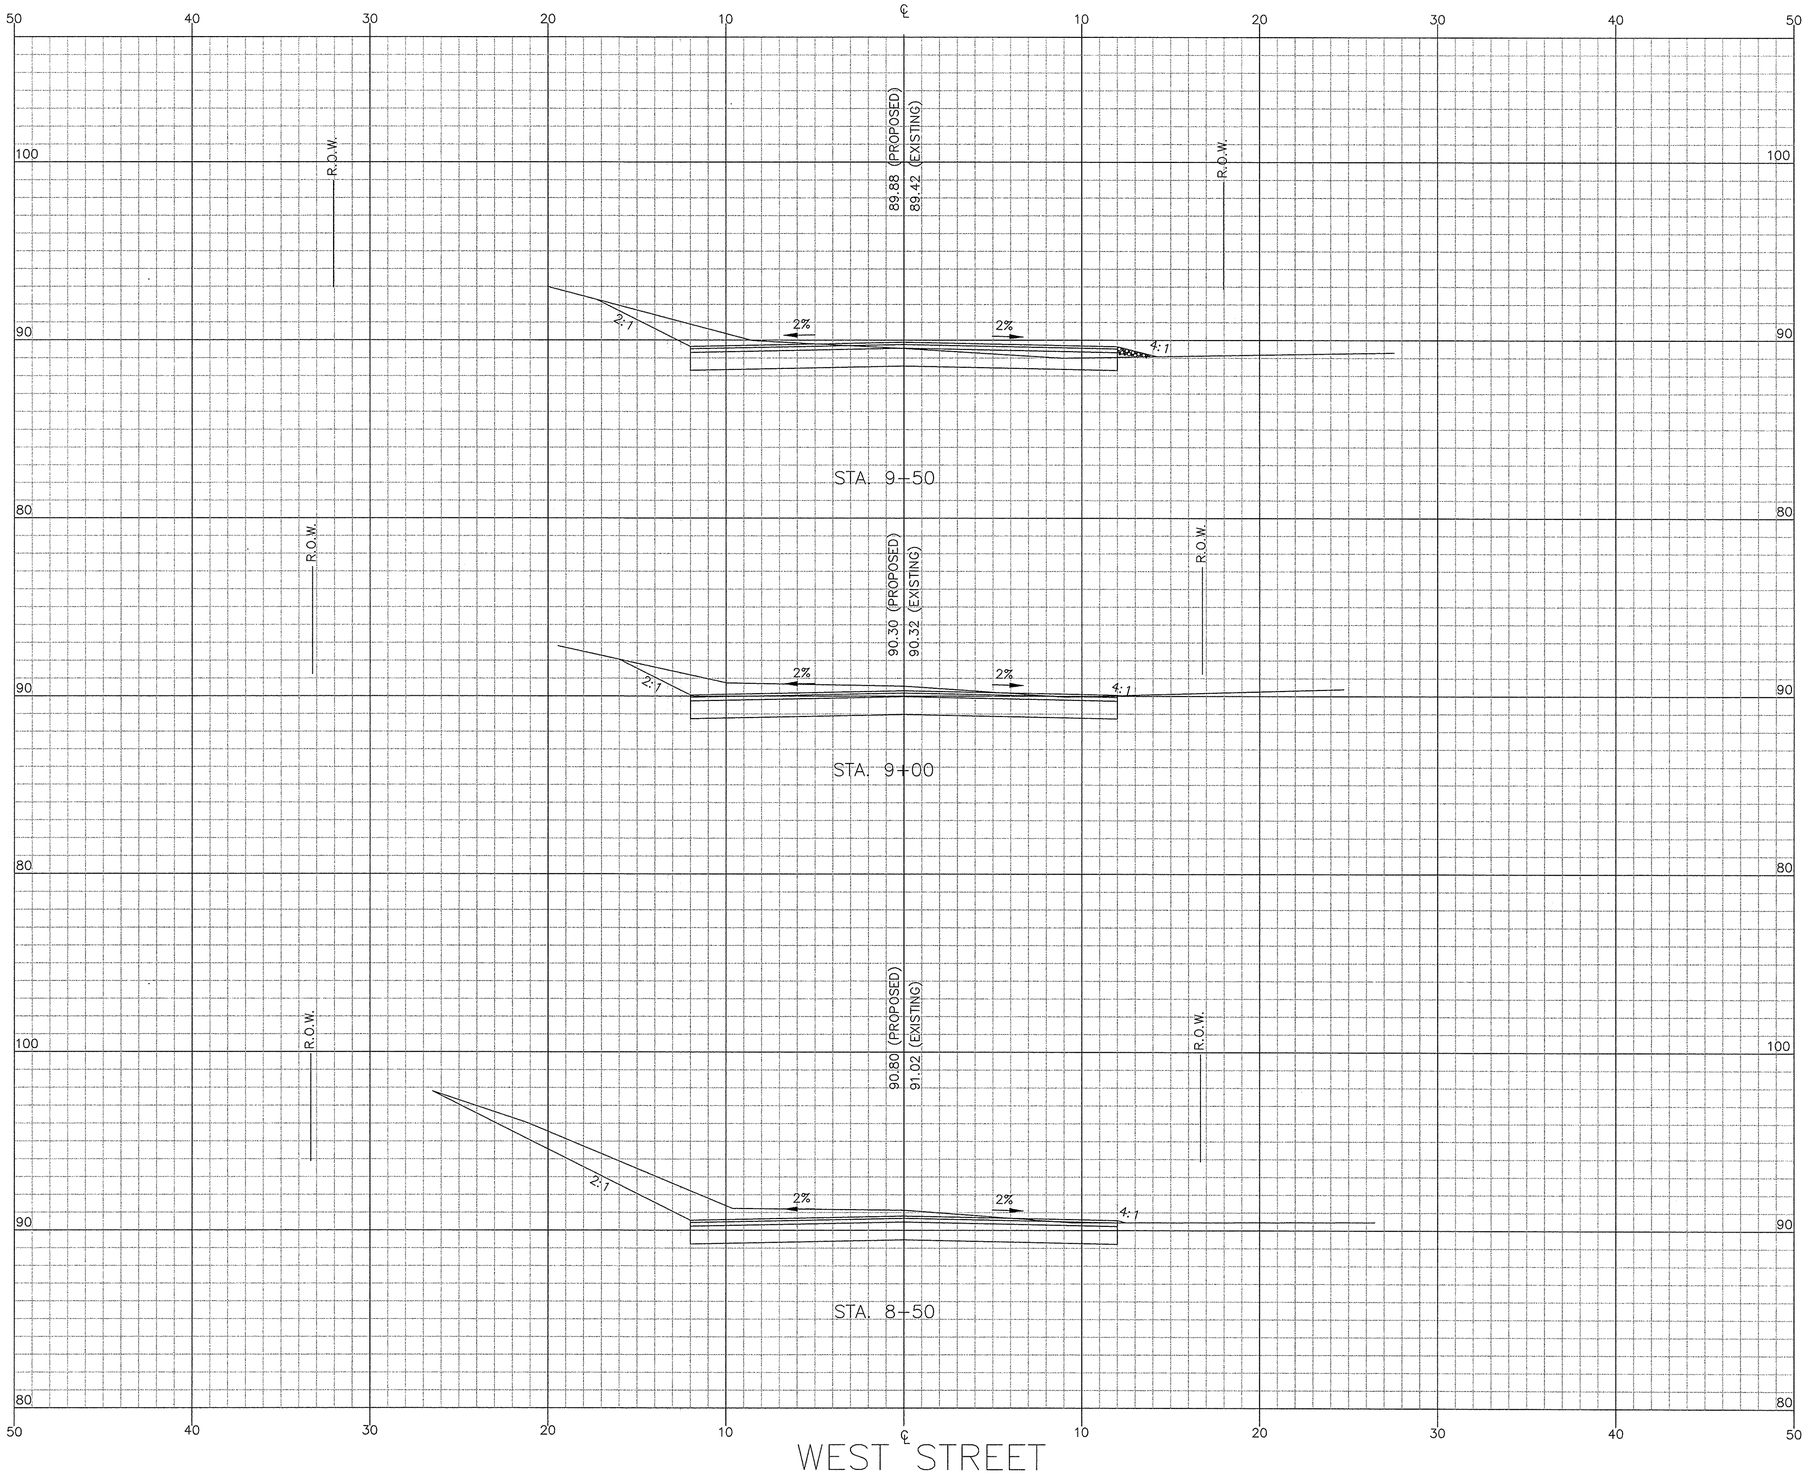

© 2012 COUGHLIN ENVIRONMENTAL SERVICES, LLC

CIVIL:

DANIEL J. COUGHLIN
CIVIL
No. 33335
REGISTERED PROFESSIONAL ENGINEER

REV.	DESCRIPTION	DATE

DRW: EA | DSG: AAS | CHK: DJC

WEST STREET
CROSS SECTIONS
STA. 8+50 TO STA. 9+50

CULVERT AND ROADWAY UPGRADE AT WEST STREET OVER THE PARKER RIVER
MASSACHUSETTS EMERGENCY MANAGEMENT AGENCY
HAZARD MITIGATION GRANT PROGRAM
HMGP-1813-19
Prepared For
TOWN OF GEORGETOWN
GEORGETOWN, MASSACHUSETTS

COUGHLIN ENVIRONMENTAL SERVICES, LLC
CONSULTING ENGINEERS AND PLANNERS
62 Montvale Avenue
Stoneham, MA 02180-3637
Phone: (781) 832-1002
Fax: (781) 438-9654
Email: mail@coughlinenvironmental.com

DATE: JUNE 2012
Q:\Projects\2510-10 West HMGP Georgetown\CAD\base.dwg
CES NO.: 2510-01 | SCALE: 1" = 4'

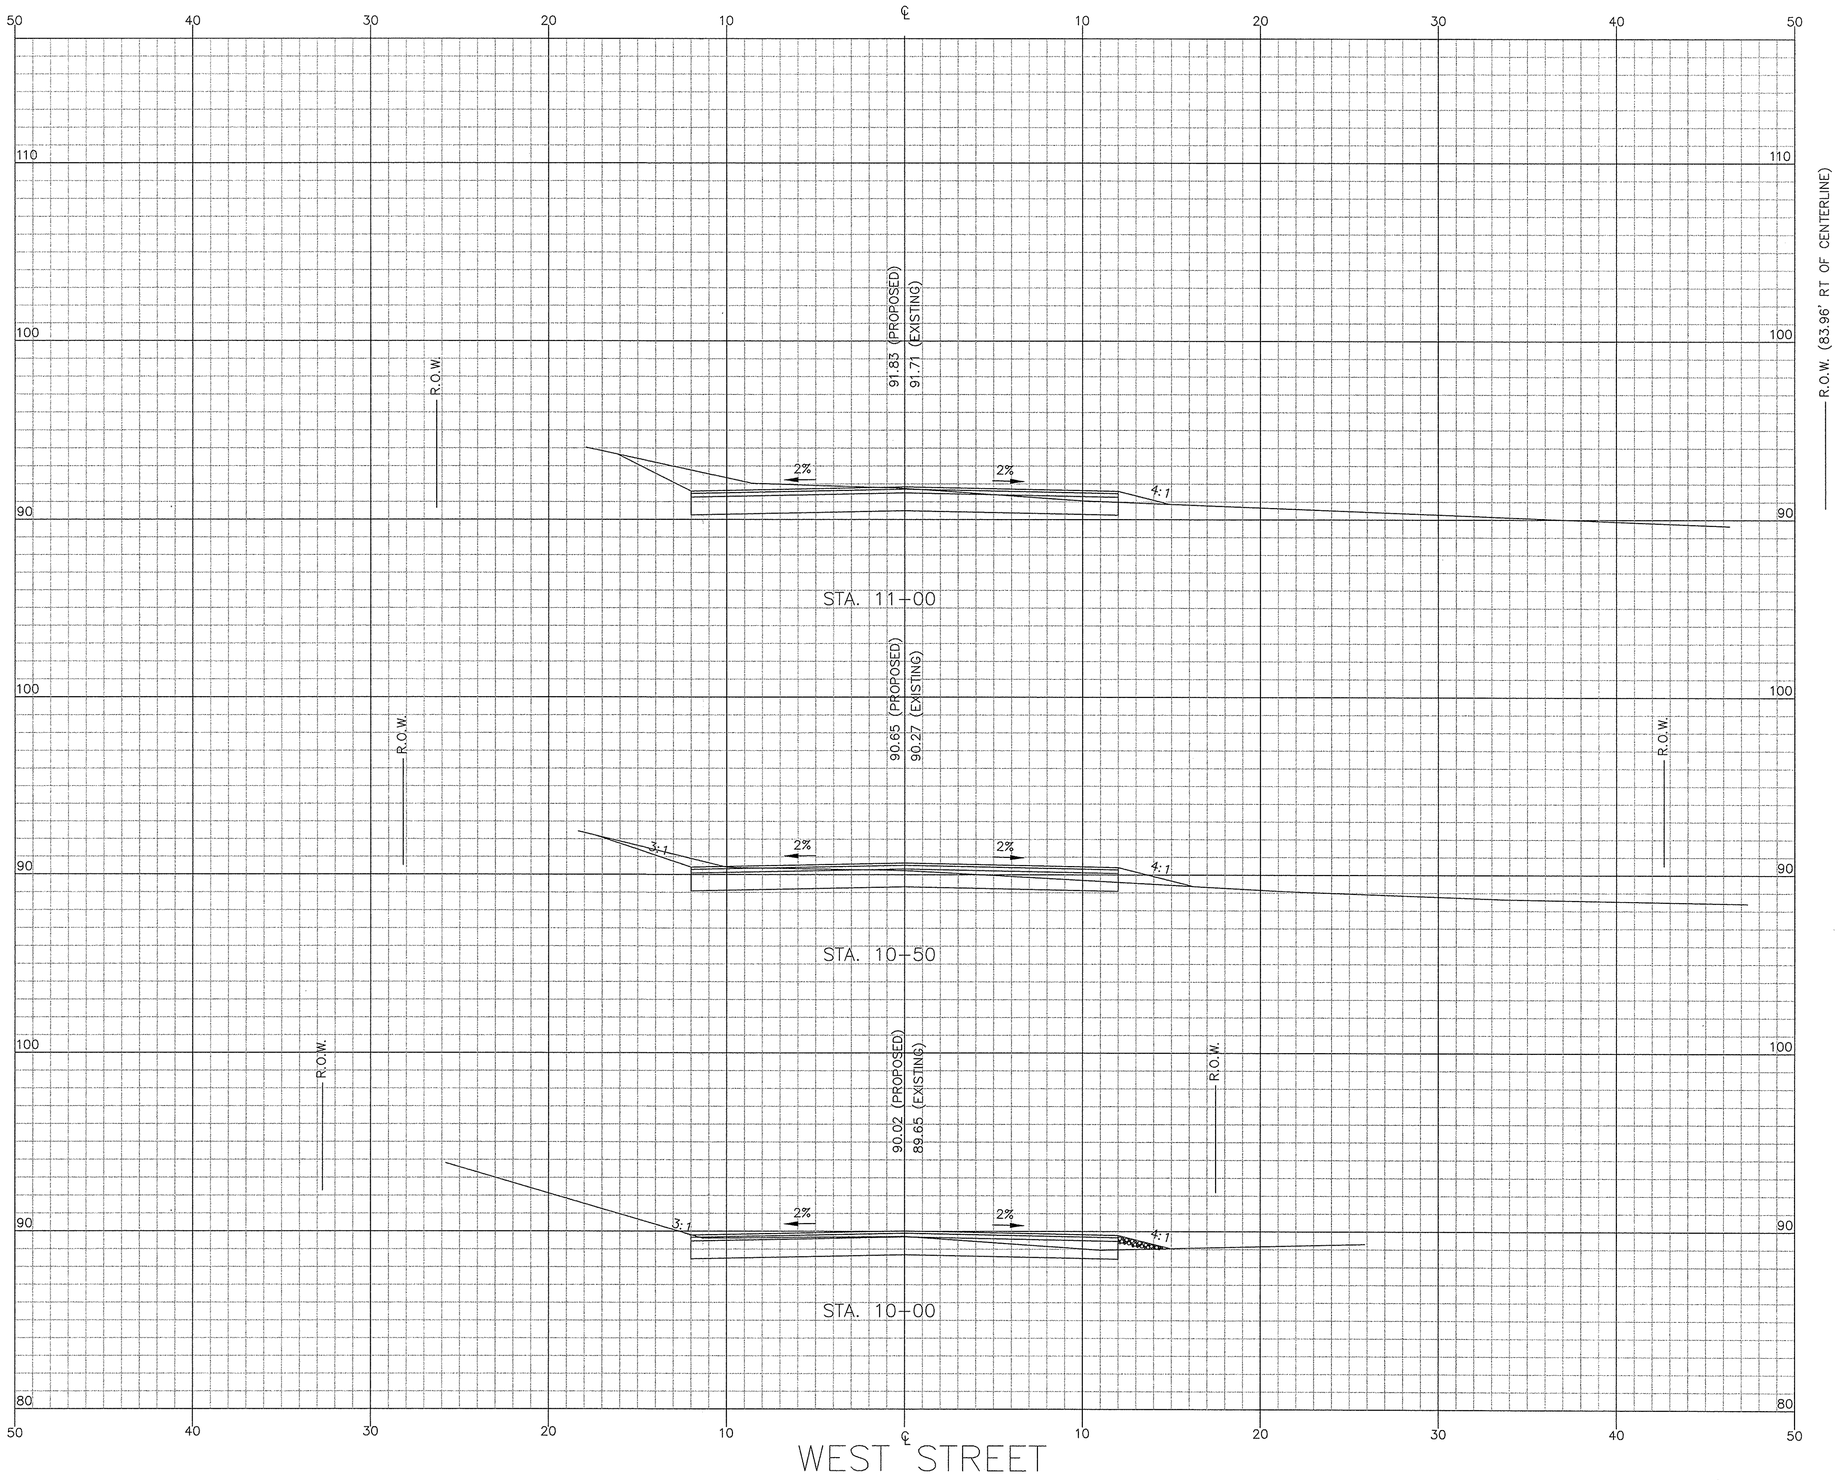

© 2012 COUGHLIN ENVIRONMENTAL SERVICES, LLC

CIVIL:

DANIEL J. COUGHLIN CIVIL No. 33338 REGISTERED PROFESSIONAL ENGINEER COMMONWEALTH OF MASSACHUSETTS

REV.	DESCRIPTION	DATE
DRW: EA	DSG: AAS	CHK: DJC

WEST STREET
CROSS SECTIONS
STA. 10+00 TO STA. 11+00

CULVERT AND ROADWAY UPGRADE AT WEST STREET OVER THE PARKER RIVER
MASSACHUSETTS EMERGENCY MANAGEMENT AGENCY
HAZARD MITIGATION GRANT PROGRAM
HMGP-1813-19
Prepared For
TOWN OF GEORGETOWN
GEORGETOWN, MASSACHUSETTS

COUGHLIN ENVIRONMENTAL SERVICES, LLC
CONSULTING ENGINEERS AND PLANNERS
62 Montvale Avenue
Stoneham, MA 02180-3637
Phone: (781) 832-1002
Fax: (781) 438-9654
Email: mail@coughlinenvironmental.com

DATE: JUNE 2012
Q:\Projects\2510-10 West HMGP Georgetown\CAD\base.dwg
CES NO.: 2510-01 | SCALE: 1" = 4'

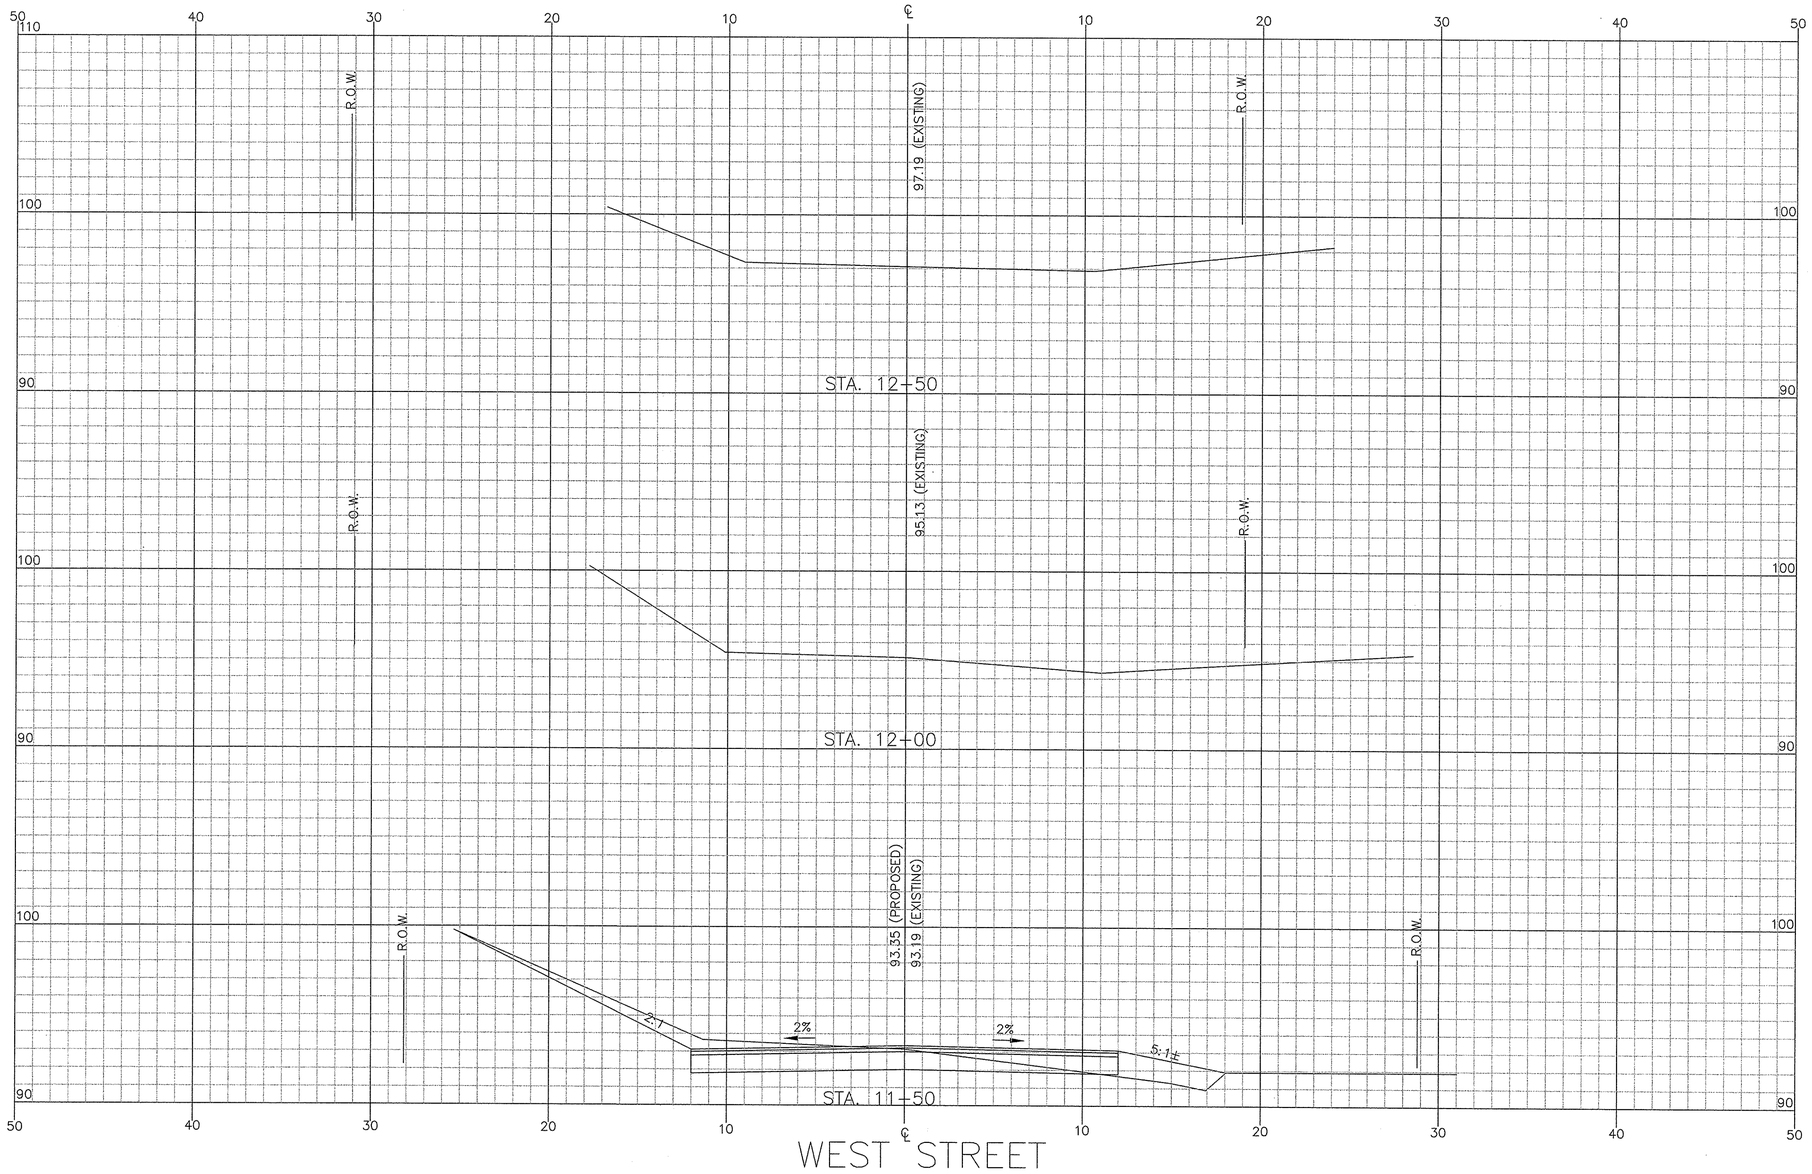

© 2012 COUGHLIN ENVIRONMENTAL SERVICES, LLC

DRW: EA	DSG: AAS	CHK: DJC
REV.	DESCRIPTION	DATE

CIVIL:

COMMONWEALTH OF MASSACHUSETTS
DANIEL J. COUGHLIN
CIVIL
No. 33299
REGISTERED PROFESSIONAL ENGINEER

WEST STREET
CROSS SECTIONS
STA. 11+50 TO STA. 12+50

CULVERT AND ROADWAY UPGRADE AT WEST STREET OVER THE PARKER RIVER
MASSACHUSETTS EMERGENCY MANAGEMENT AGENCY
HAZARD MITIGATION GRANT PROGRAM
HMGP-1813-19

Prepared For
TOWN OF GEORGETOWN
GEORGETOWN, MASSACHUSETTS

COUGHLIN ENVIRONMENTAL SERVICES, LLC
CONSULTING ENGINEERS AND PLANNERS
62 Montvale Avenue
Stoneham, MA 02180-3637
Phone: (781) 832-1002
Fax: (781) 438-9654
Email: mail@coughlinenvironmental.com

DATE: JUNE 2012
Q:\Projects\2510-10 West HMGP Georgetown\CAD\base.dwg
CES NO.: 2510-01 | SCALE: 1" = 4'