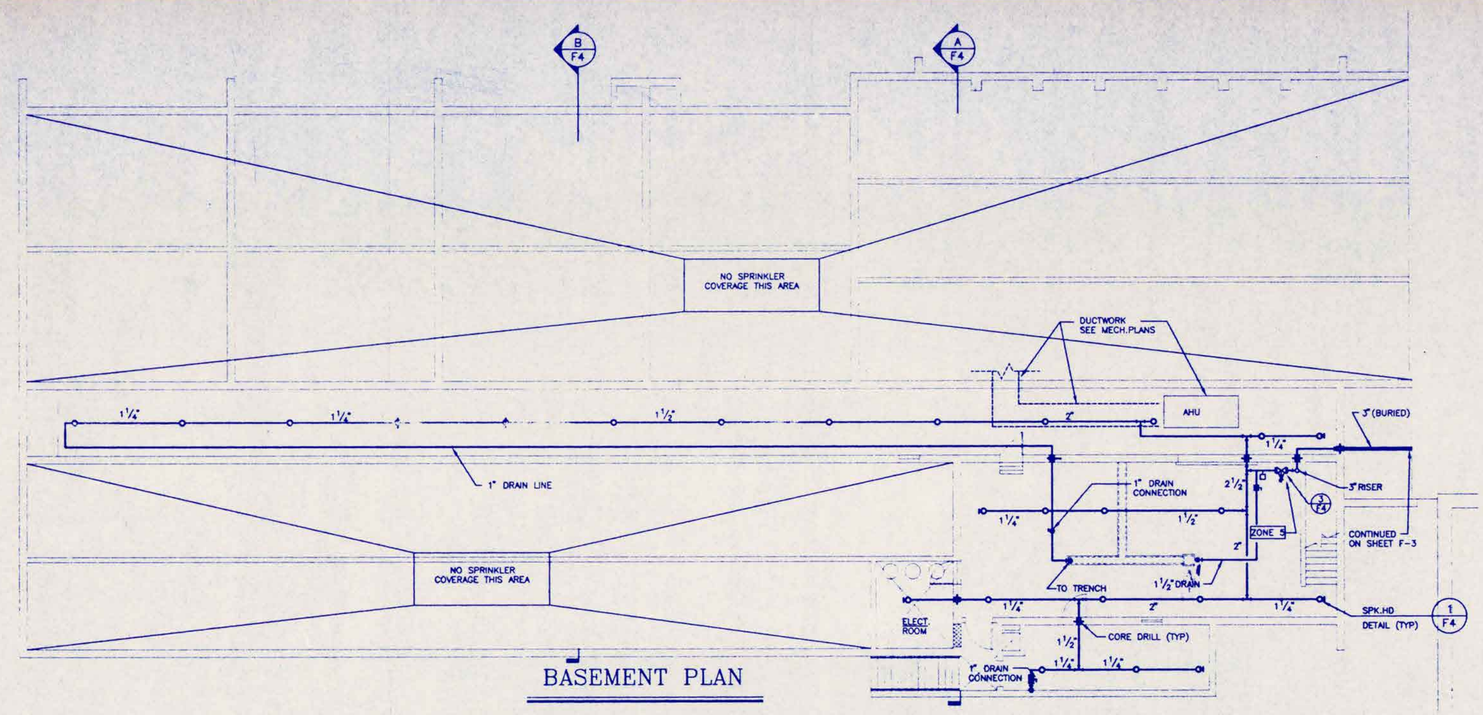

BASEMENT PLAN

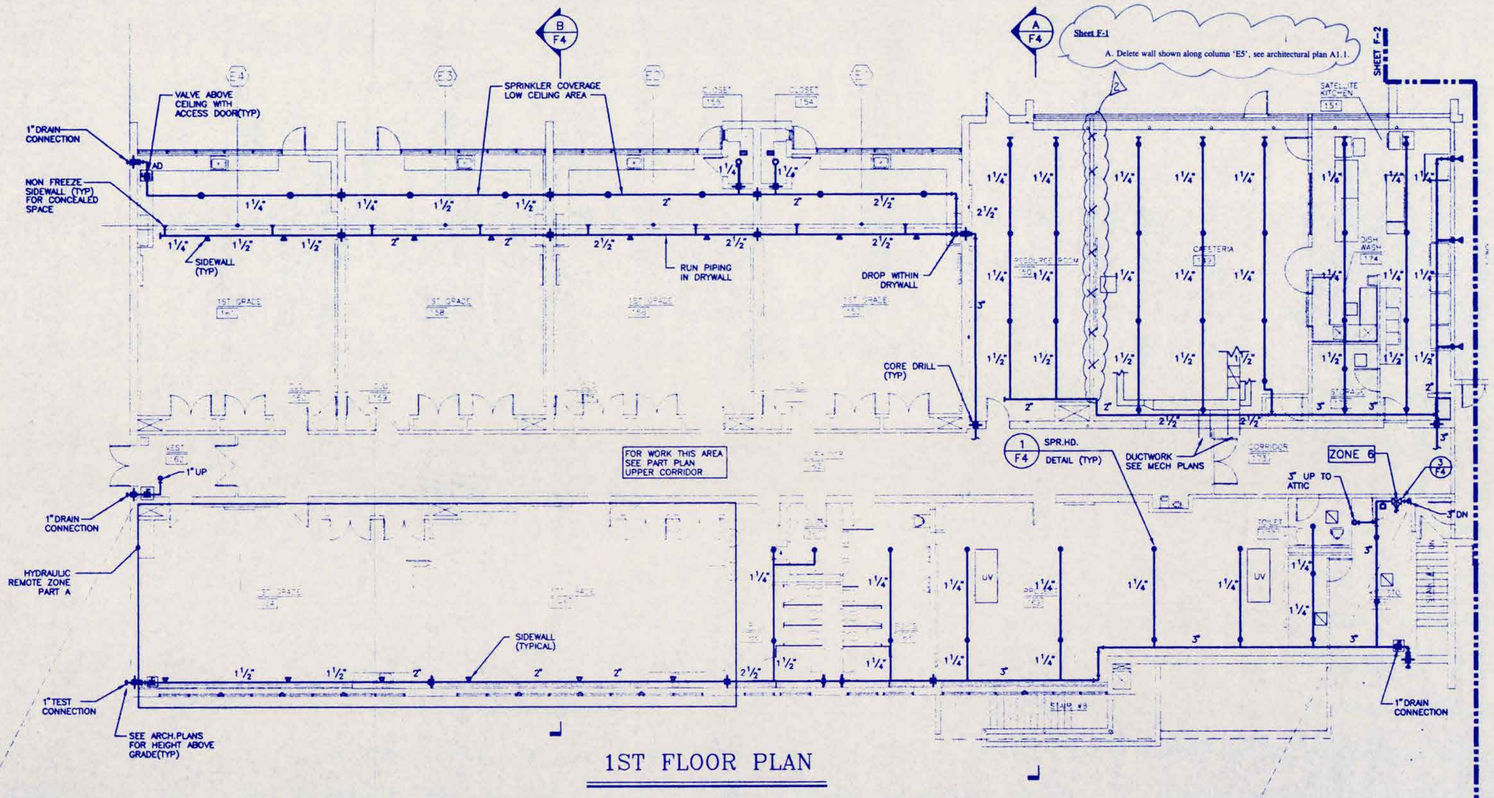

1ST FLOOR PLAN

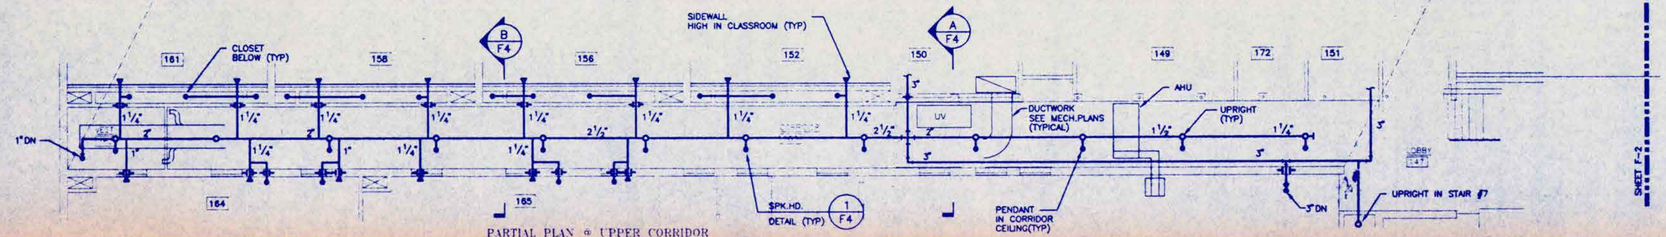

PARTIAL PLAN @ UPPER CORRIDOR

NOTE (THIS SHEET)
1. FOR LEGEND & SYMBOL SEE SHEET F-4

SED ASSOCIATES
Consulting Engineers
138 LINCOLN STREET
BOSTON, MA 02111
TEL: (617) 350-7245
FAX: (617) 350-0332
536 WASHINGTON STREET
P.O. BOX 2153
DUXBURY, MA 02331
TEL: (617) 934-0843
FAX: (617) 934-7251

This document and the ideas and designs incorporated herein, may not be used in whole or in part, for any other project without the written permission of SED Associates, Corp.

ADDITION AND RENOVATIONS PERLEY SCHOOL

GEORGETOWN MA.

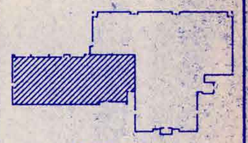

KEY PLAN

Drawn By JD
Checked By MRR
Scale: 1/8" = 1'-0"
Date: 6/11/96
Professional Seal

BASEMENT & 1st FLOOR PLAN PART 'A' FIRE PROTECTION

F-1

C:\DWG\4818BOF1 3-22-95 4:42:31 pm EST